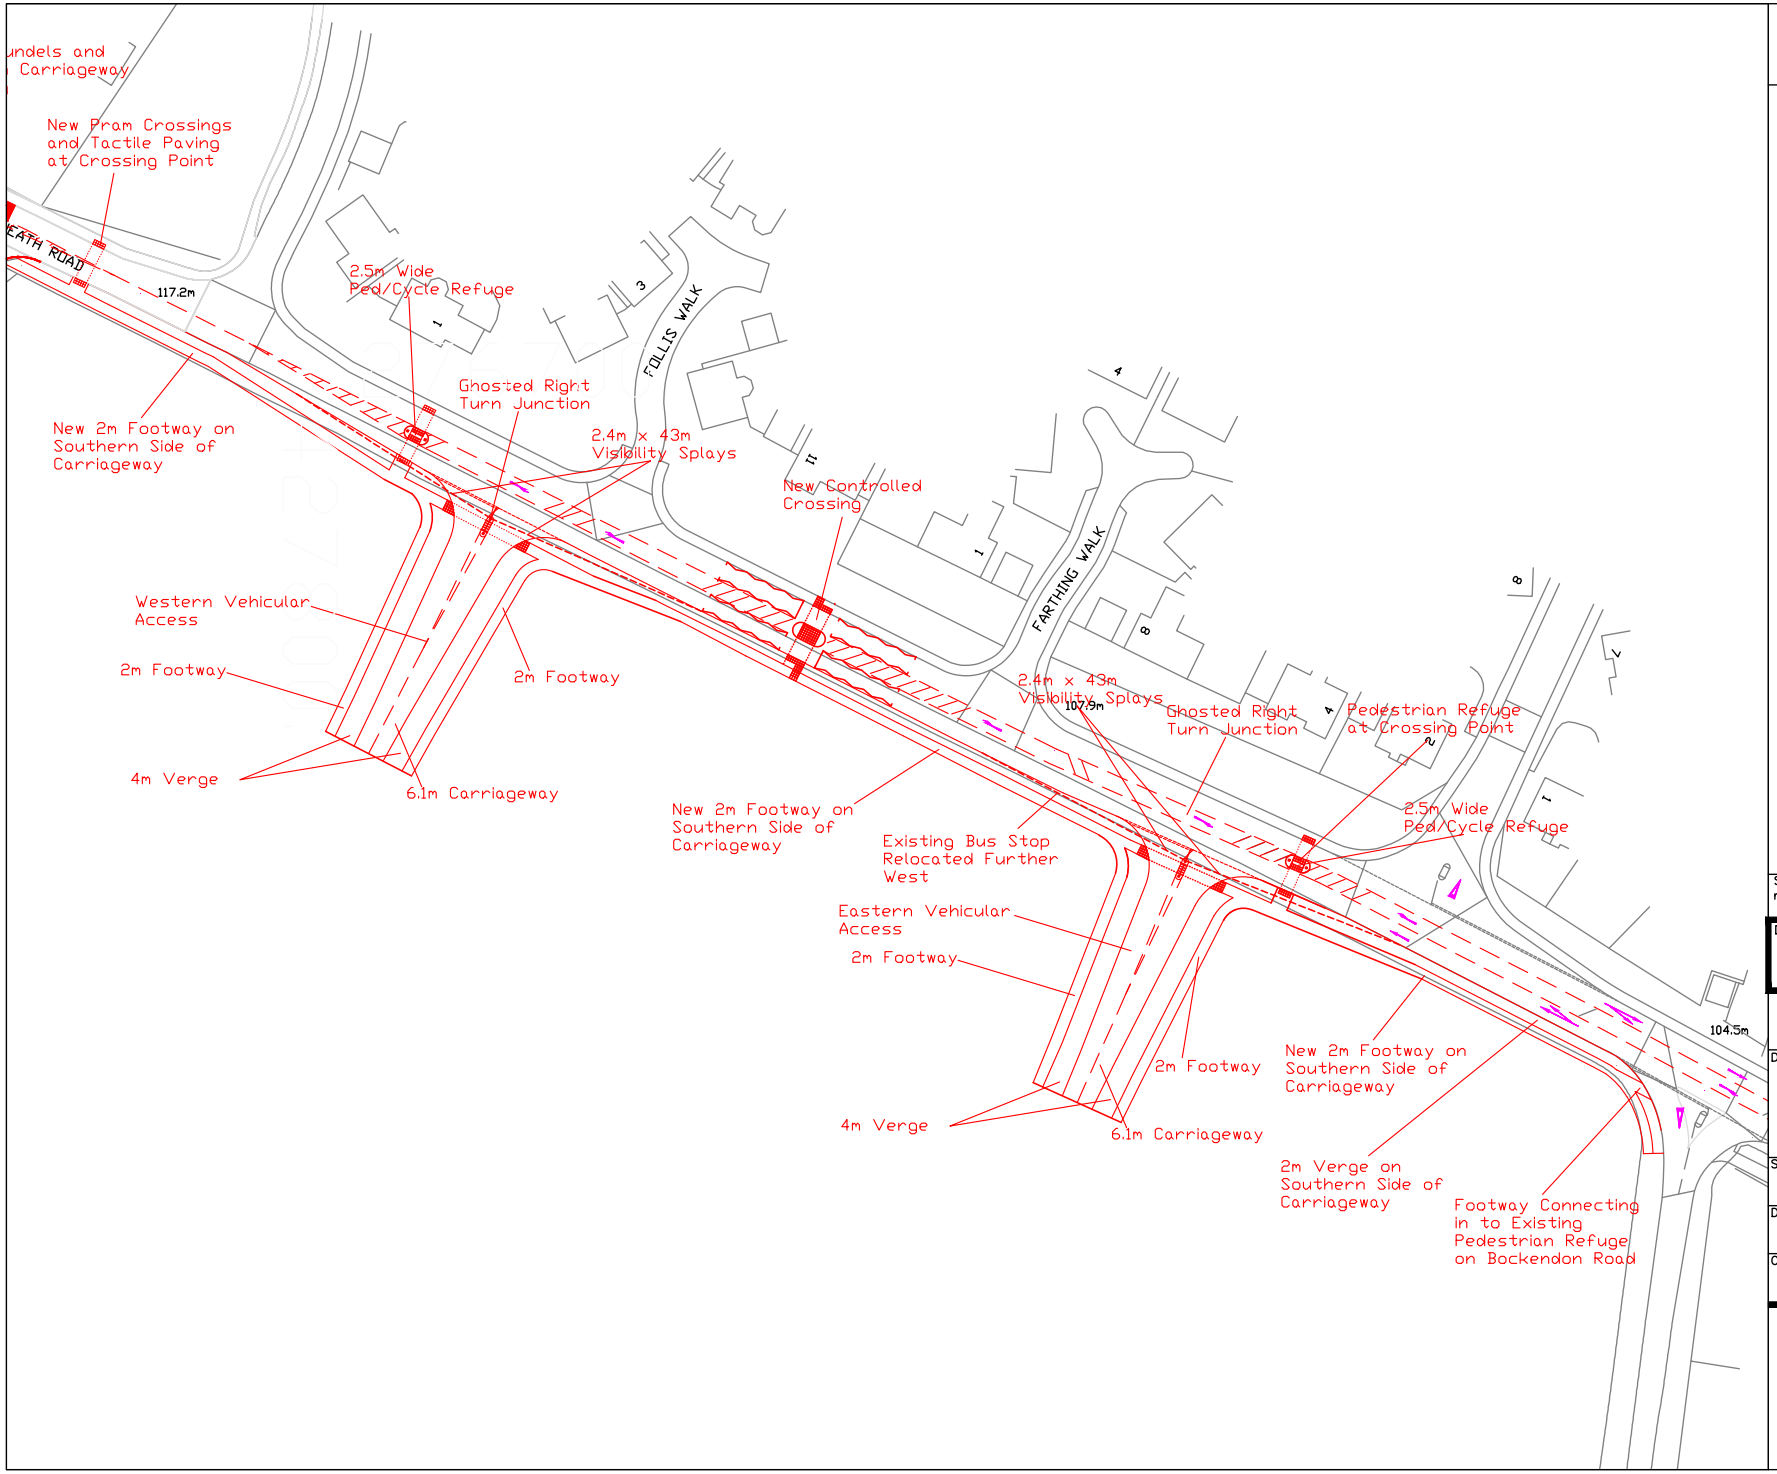

THIS DRAWING MAY BE USED ONLY FOR THE PURPOSE INTENDED AND ONLY WRITTEN DIMENSIONS SHALL BE USED

NOTES

Scheme updated to reflect RSA requirements	KAT / MAK	5/17	A

Drawing Number
SK21222-01

Westwood Heath Road

Drawing Title
Access Strategy to Proposed Development

Scale at A3
1:1000

Drawn	Approved
KAT	MAK
Check	**Date**
KAT	03/05/17

SK Transport Planning Ltd
Albion Wharf, 19 Albion Street
Manchester M1 5LN
Telephone (0161) 234 6509
Fax (0161) 236 7959

Plot Date :Friday, May 12, 2017 9:58:41 pm
AutoCAD File Name :/Users/Michael/Dropbox/Project Work/Westwood Heath Road/SK21222-01 120517.dwg